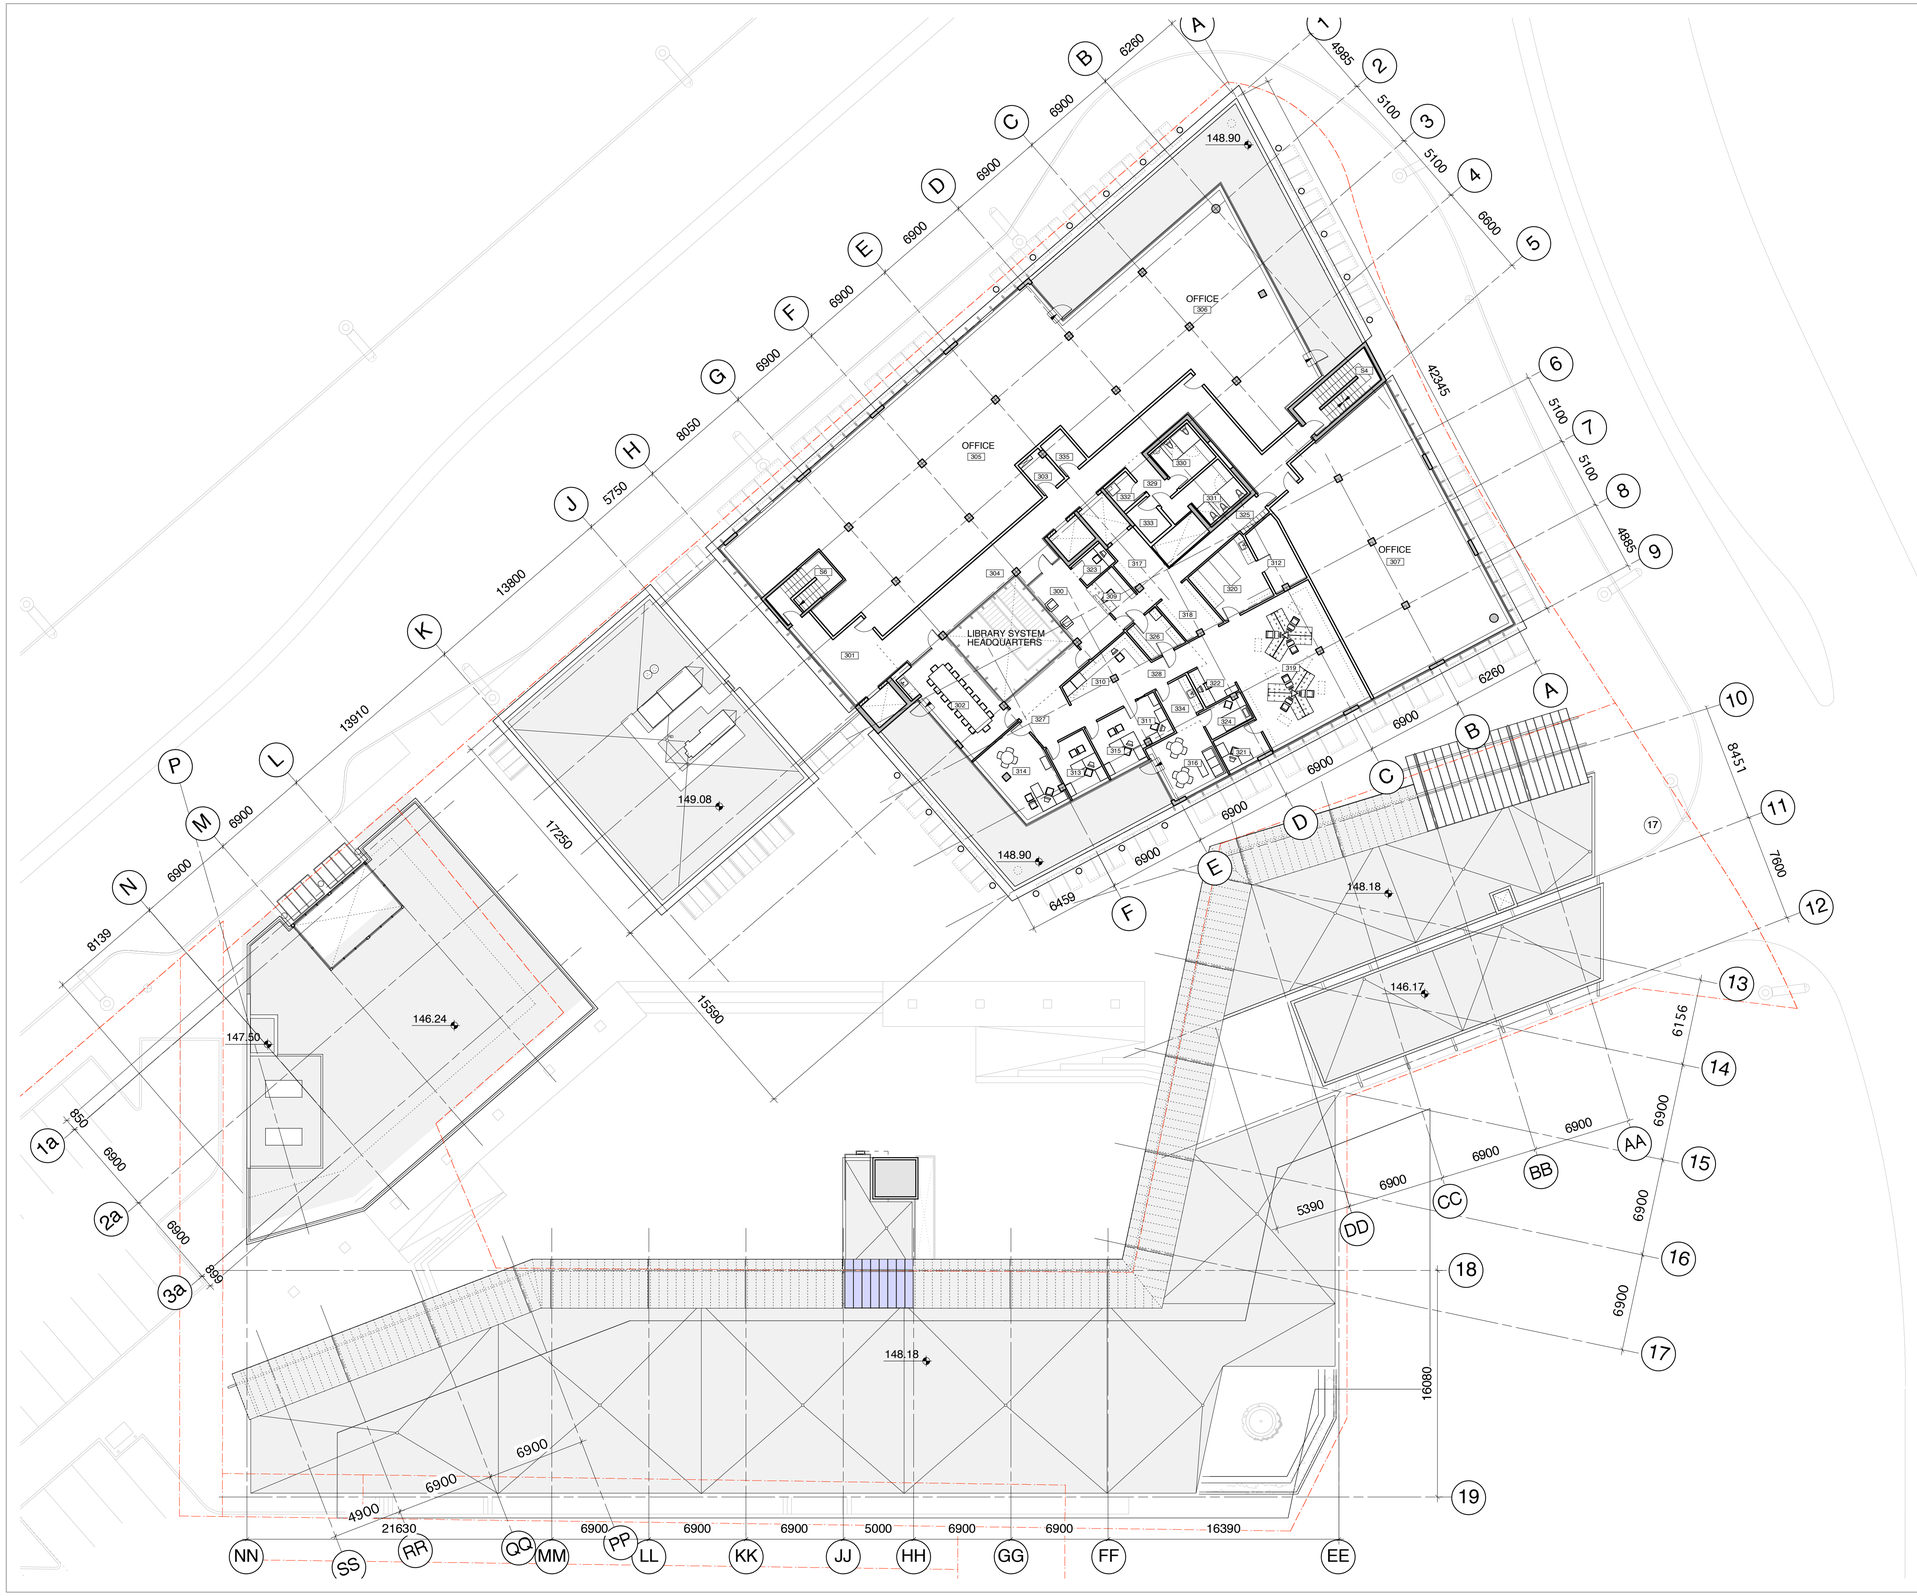

District of NORTH VANCOUVER
naturally beautiful

NORTH VANCOUVER DISTRICT PUBLIC LIBRARY

ISSUED FOR AMENDMENT TO DP	8 SEP 2005
ISSUED FOR DP	1 APR 2005
PROGRESS	23 FEB 2005

HENRIQUEZ • PARTNERS
Architects
Urban Designers

402 W. Pender Street
Vancouver, B. C.
V6B 1T6
Tel 604 687 5681
Fax 604 687 8530

JOB TITLE
LYNN VALLEY TOWN CENTRE & LIBRARY

CONSULTANT

DRAWING TITLE
THIRD FLOOR

DATE	15 AUG 2005	DRAWN	DH
SCALE	1:200	CHECKED	RN
JOB NO.	2202		

A1.05

0 5 10 20 50ft
0 1 5 10 15m
SCALE